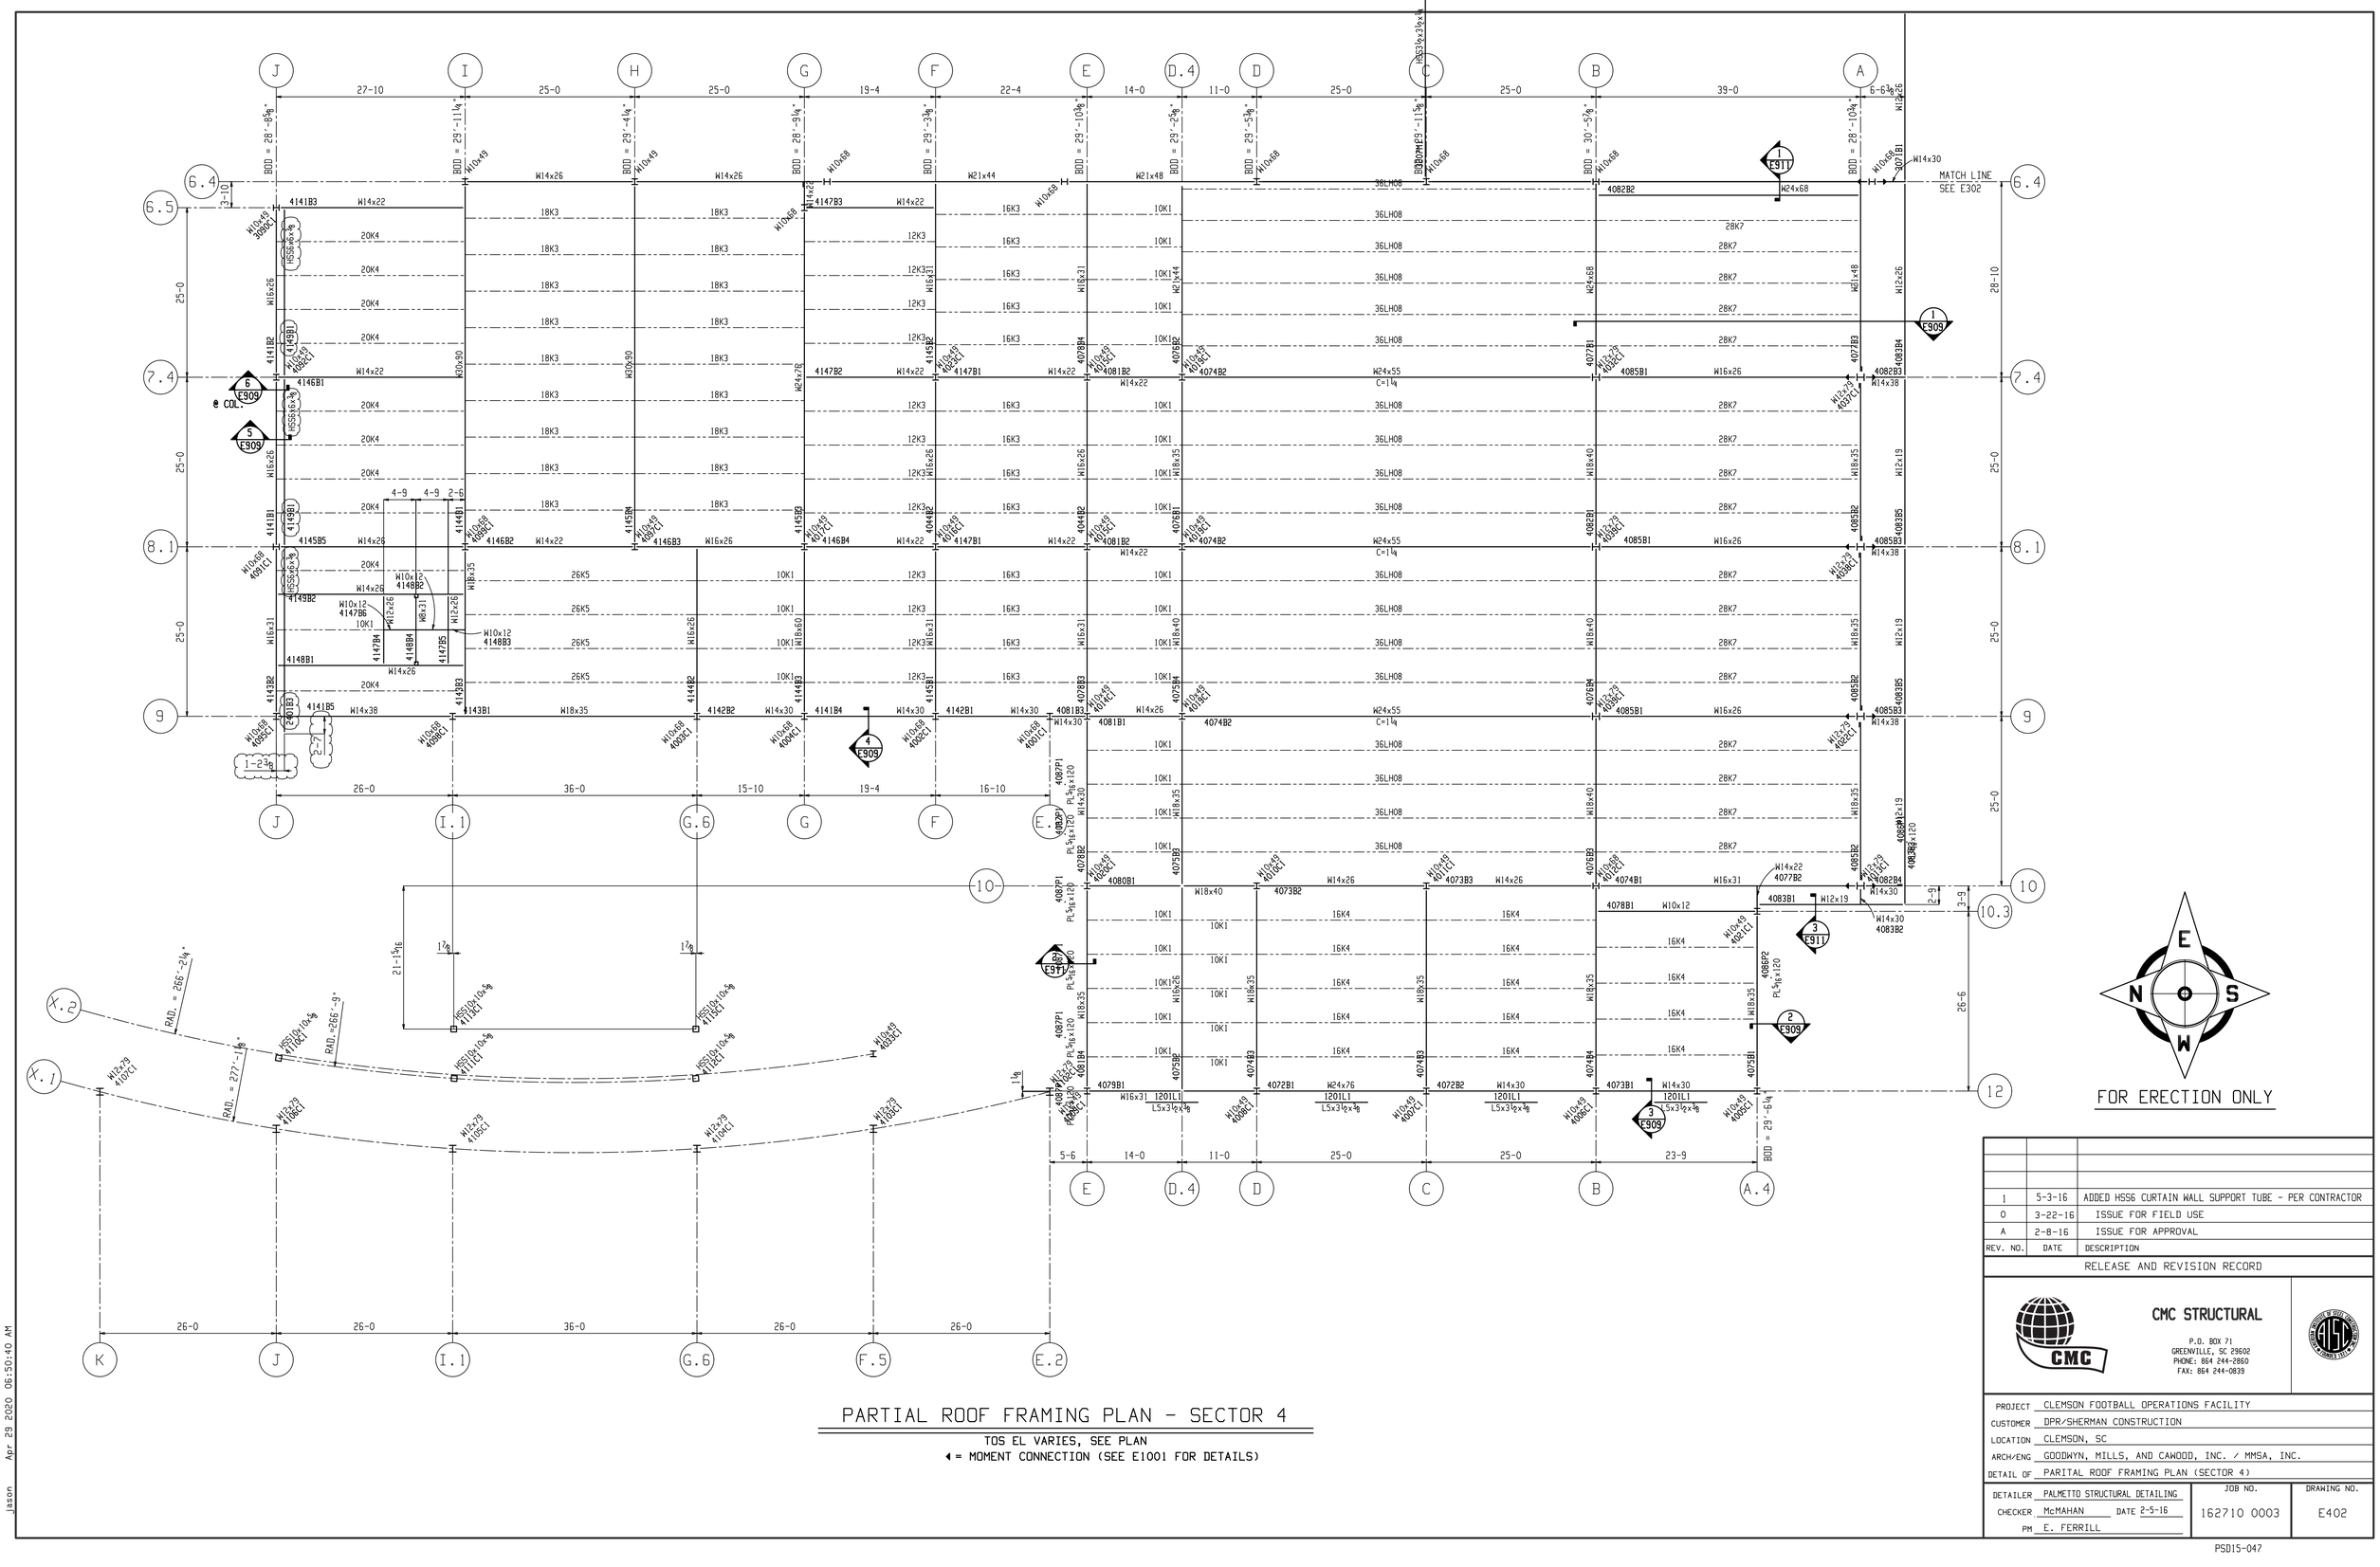

REV. NO.	DATE	DESCRIPTION
1	5-3-16	ADDED HSS6 CURTAIN WALL SUPPORT TUBE - PER CONTRACTOR
0	3-22-16	ISSUE FOR FIELD USE
A	2-8-16	ISSUE FOR APPROVAL

RELEASE AND REVISION RECORD

CMC STRUCTURAL
P.O. BOX 71
GREENVILLE, SC 29602
PHONE: 864 244-2860
FAX: 864 244-0839

PROJECT	CLEMSON FOOTBALL OPERATIONS FACILITY
CUSTOMER	DPR/SHERMAN CONSTRUCTION
LOCATION	CLEMSON, SC
ARCH/ENG	GOODWYN, MILLS, AND CAWOOD, INC. / MMSA, INC.
DETAIL OF	PARITAL ROOF FRAMING PLAN (SECTOR 4)
DETAILER	PALMETTO STRUCTURAL DETAILING
CHECKER	McMAHAN DATE 2-5-16
PM	E. FERRILL

JOB NO.	DRAWING NO.
162710 0003	E402

Jason Apr 29 2020 06:50:40 AM

PSD15-047