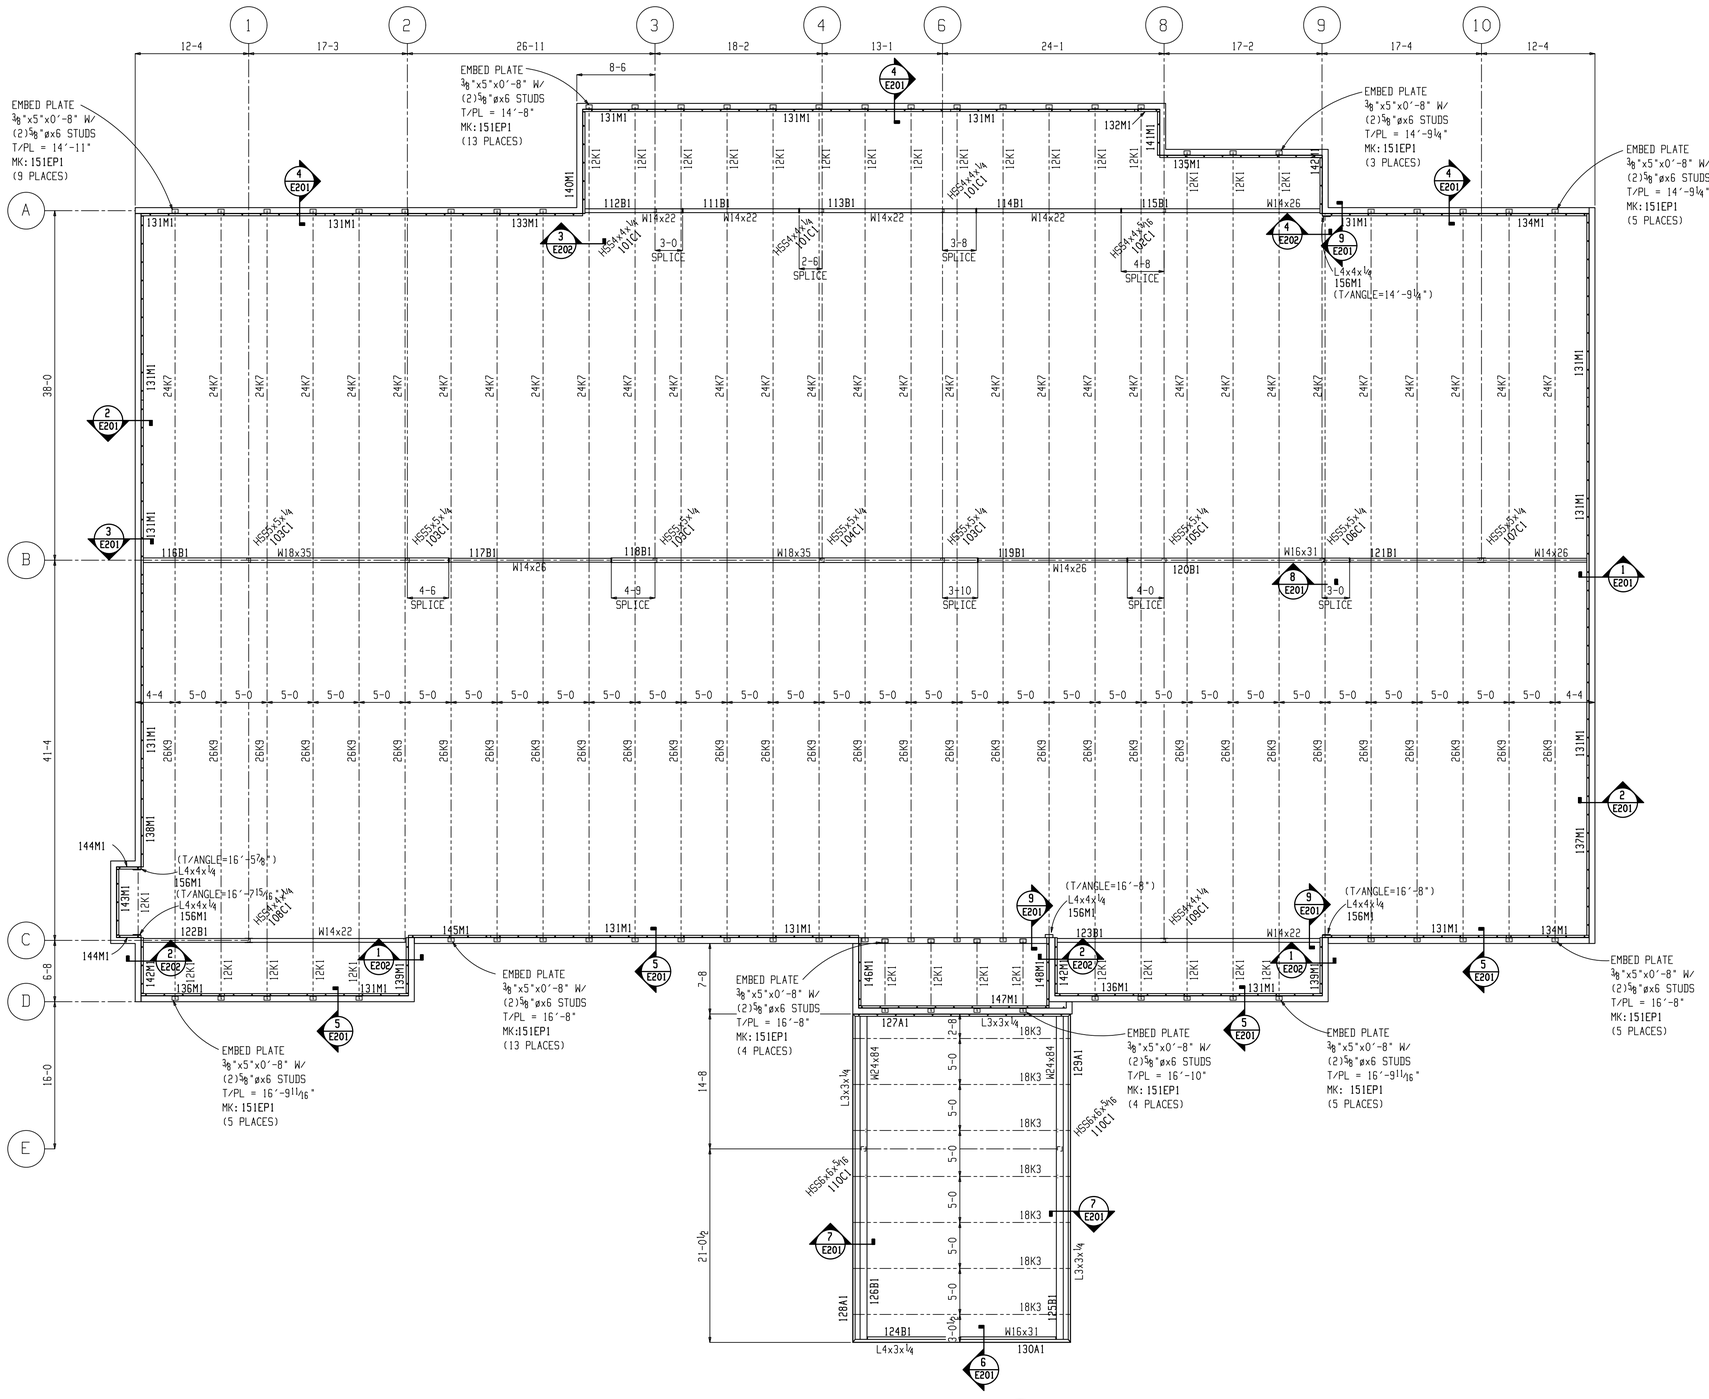

ROOF FRAMING PLAN
REF
1
E101

REV	DATE	DESCRIPTION
A	Apr 21 2020	ISSUE FOR APPROVAL

SPECIALTY FABRICATION & WELDING, INC.

680 Goodbar Ave.
Umatilla, FL 32784

Office: 352-669-9353
Fax: 352-669-9354

JOB: CVI MEDICAL BUILDING

LOCATION: OCALA, FLORIDA

DRWG. COVERS: ROOF FRAMING PLAN

DETAILER PALMETTO STRUCTURAL DETAILING, LLC

CHECKER McMAHAN DATE 4-20-20

PROJECT MANAGER MICHAEL PURVIS

JOB # 20-84-1

DRWG. # E101

PLOT DATE/TIME: 21 Apr 2020 12:40:36