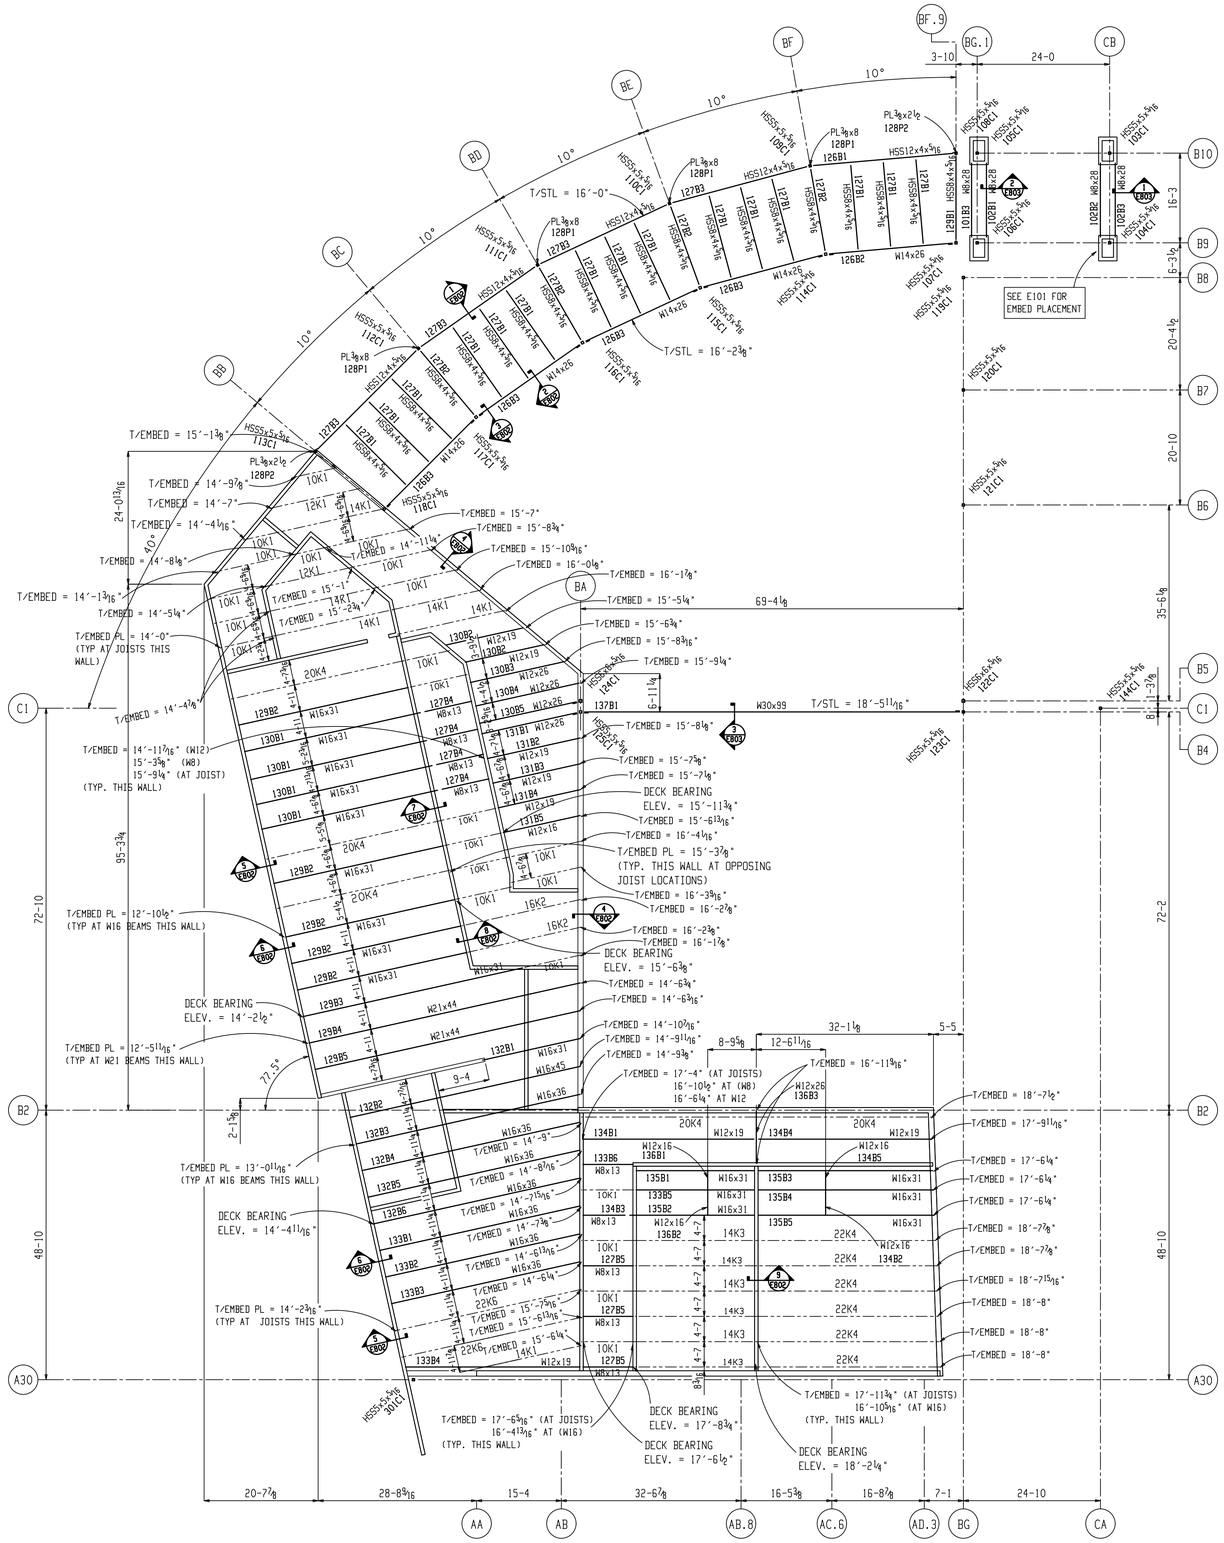

AREA B - LOW ROOF FRAMING PLAN (1 / E102)

REF

FOR ERECTION ONLY

NOTICE TO ERECTOR

IF ANY CORRECTIVE WORK OR REPLACEMENT MATERIAL IS BELIEVED NECESSARY, THE STEEL FABRICATOR SHALL BE IMMEDIATELY ADVISED AND HIS AUTHORIZATION OBTAINED BEFORE ANY SUCH ACTION IS TAKEN !!!!

REV.	DATE	DESCRIPTION
0	11-21-17	RELEASE FOR FIELD USE
A	10-5-17	ISSUE FOR APPROVAL

PLOT DATE/TIME: 21 Nov 2017 14:12:39

STEEL FABRICATORS, L.L.C.
1215-A NORTH MAIN, FOUNTAIN INN, SOUTH CAROLINA 29644
PHONE: 864 228-0000 FAX: 864 228-0021

JOB FAIRFOREST MIDDLE SCHOOL
LOCATION SPARTANBURG, SOUTH CAROLINA
CUSTOMER McKNIGHT CONSTRUCTION
DRWG. COVERS AREA B - LOW ROOF FRAMING PLAN
DETAILER PALMETTO STRUCTURAL DETAILING
CHECKER McMAHAN DATE 10-3-17
PROJECT MANAGER Glenn Hall, II

JOB #	DRWG. #
17-43	E102